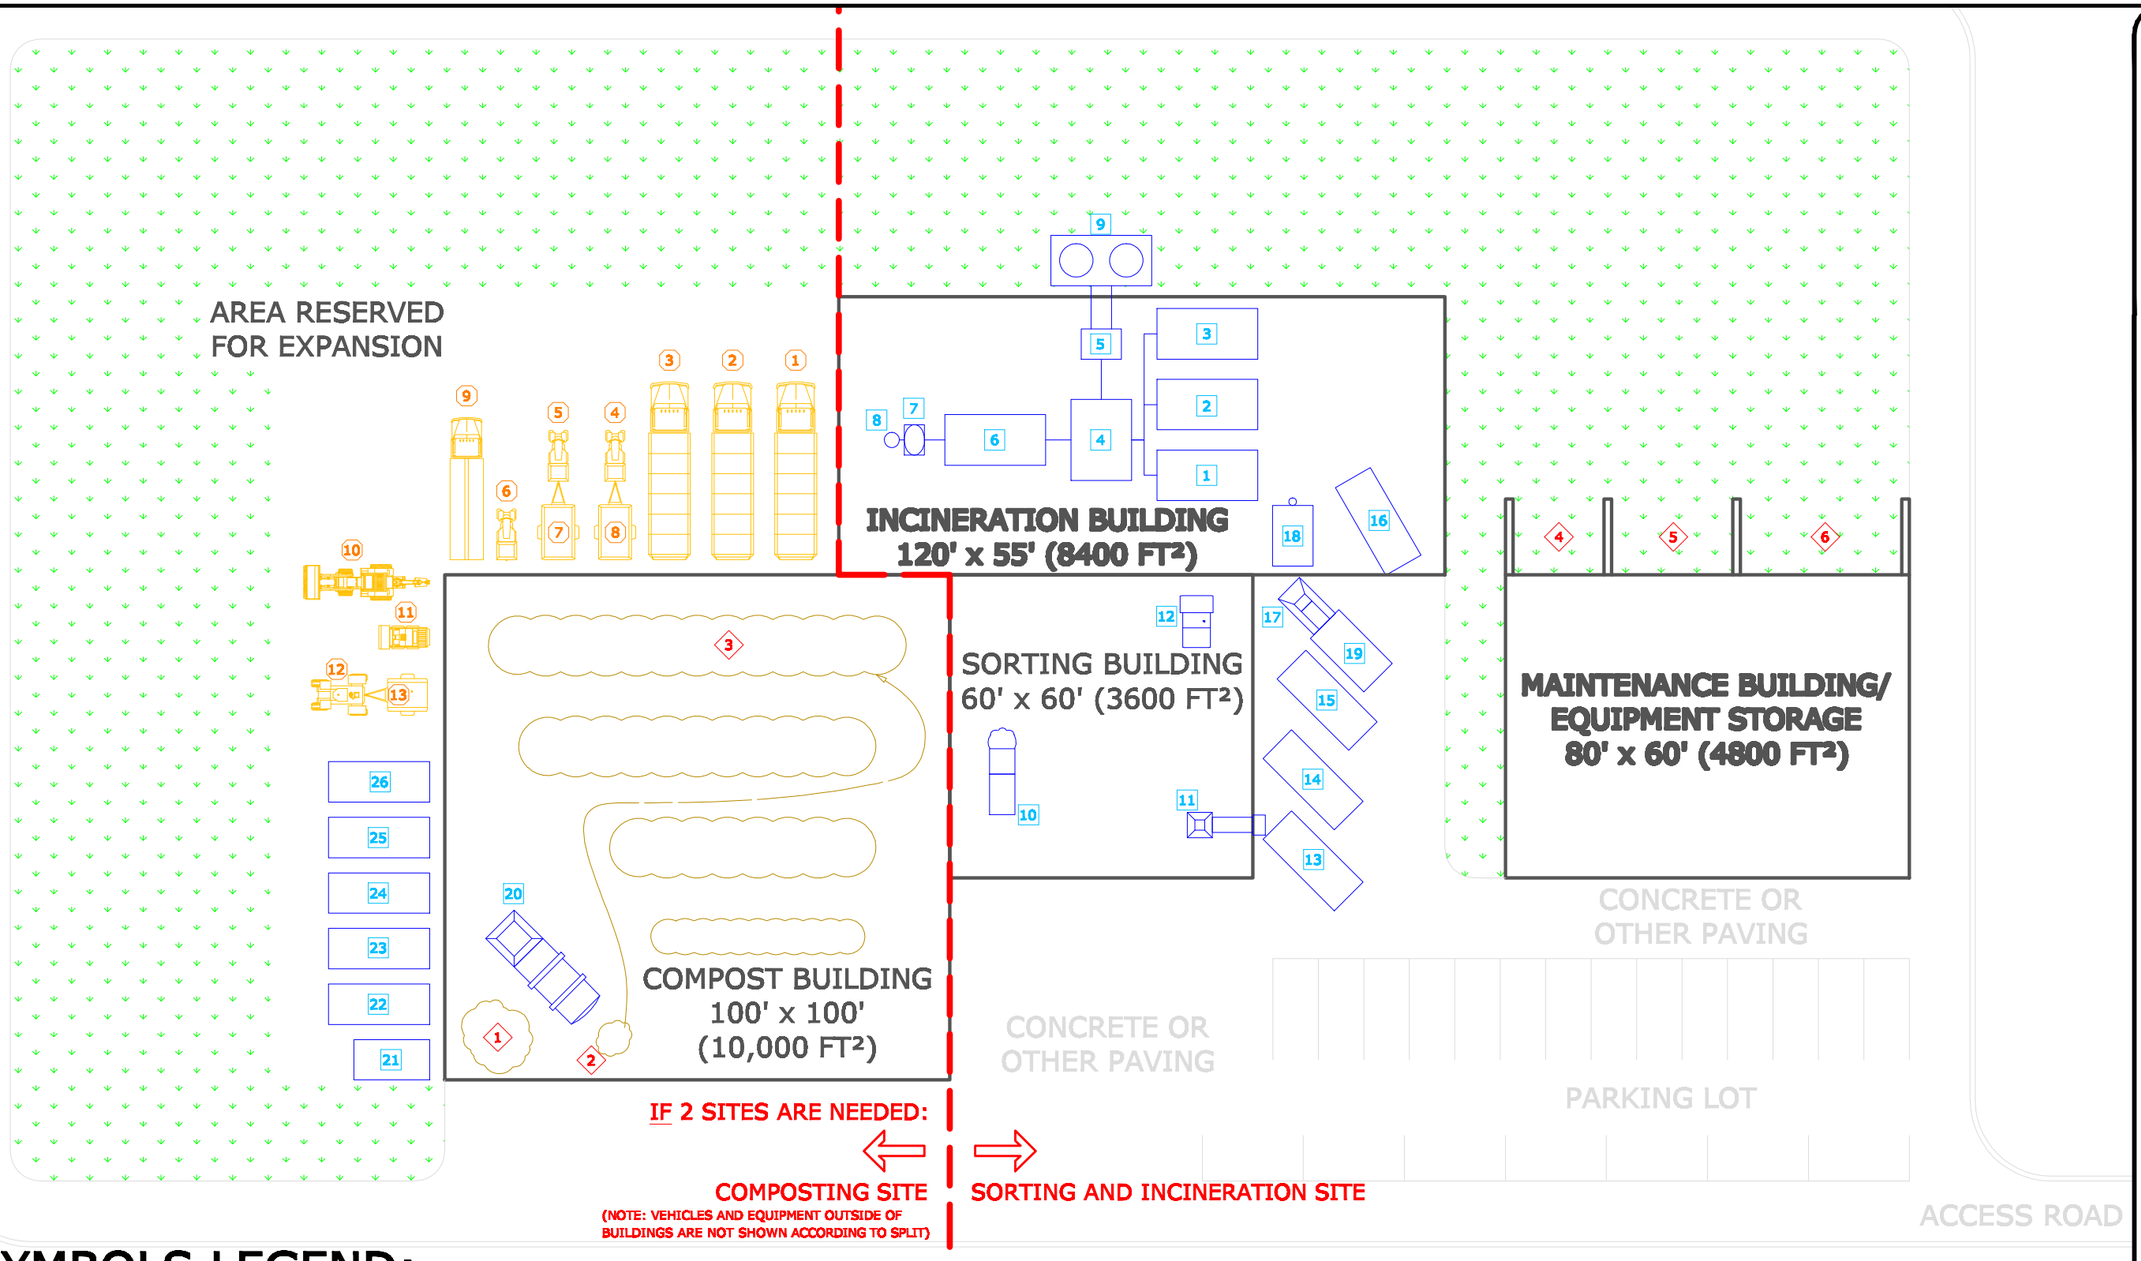

SYMBOLS LEGEND:

#	EQUIPMENT	#	VEHICLES:	#	NOTES:
1-3}	MEDIUM INCINERATORS	1-3}	GARBAGE TRUCKS	1}	GOOD SCREENED COMPOST
4}	BOILER	4-6}	UTILITY ATV'S	2}	LARGER COMPOST BITS: PLACED IN NEWEST WINDROW
5}	STEAM TURBINE GENERATOR	7-8}	OPEN TRAILERS FOR ATV'S	3}	COMPOST WINDROWS: APPROX. 9' WIDE, 12' APART
6}	AIR POLLUTION CONTROL	9}	ROLL-OFF TRUCK	4}	ALUMINUM DROP-OFF
7}	FAN	10}	BACKHOE	5}	AVAILABLE COMPOST
8}	STACK	11}	SKID STEER	6}	BIG JUNK STEEL
9}	COOLING TOWER	12}	FARM TYPE TRACTOR		
10}	COMPOST SHREDDER	13}	WINDROW AERATOR		
11}	GLASS/CAN CRUSHER				
12}	DIESEL GENERATOR				
13-16}	STEEL ROLL-OFF CONTAINERS: GLASS, HARDFILL, STEEL, ASH				
17}	RAM COMPACTOR				
18}	SMALL INCINERATOR				
19}	STEEL WASTE CONTAINER				
20}	COMPOST SCREENER				
21-26}	EXTRA STEEL CONTAINERS				

NORTON ENGINEERING, LLC
ENGINEERING A BETTER WORLD
14 WEST FIRST STREET
DAYTON, OHIO 45402
PH: 937-223-5848 FAX: 937-424-5455
WWW.ENVIRONMENTALENGINEERING.NET

SITE PLAN

SOLID WASTE FACILITY PLAN
FOR:
PEDRO GONZALES ISLAND

DRAWN BY: BMS
APPROVED BY:
DATE: 2/24/2009
REVISED:

SCALE: 1" = 30'
SHEET E-1